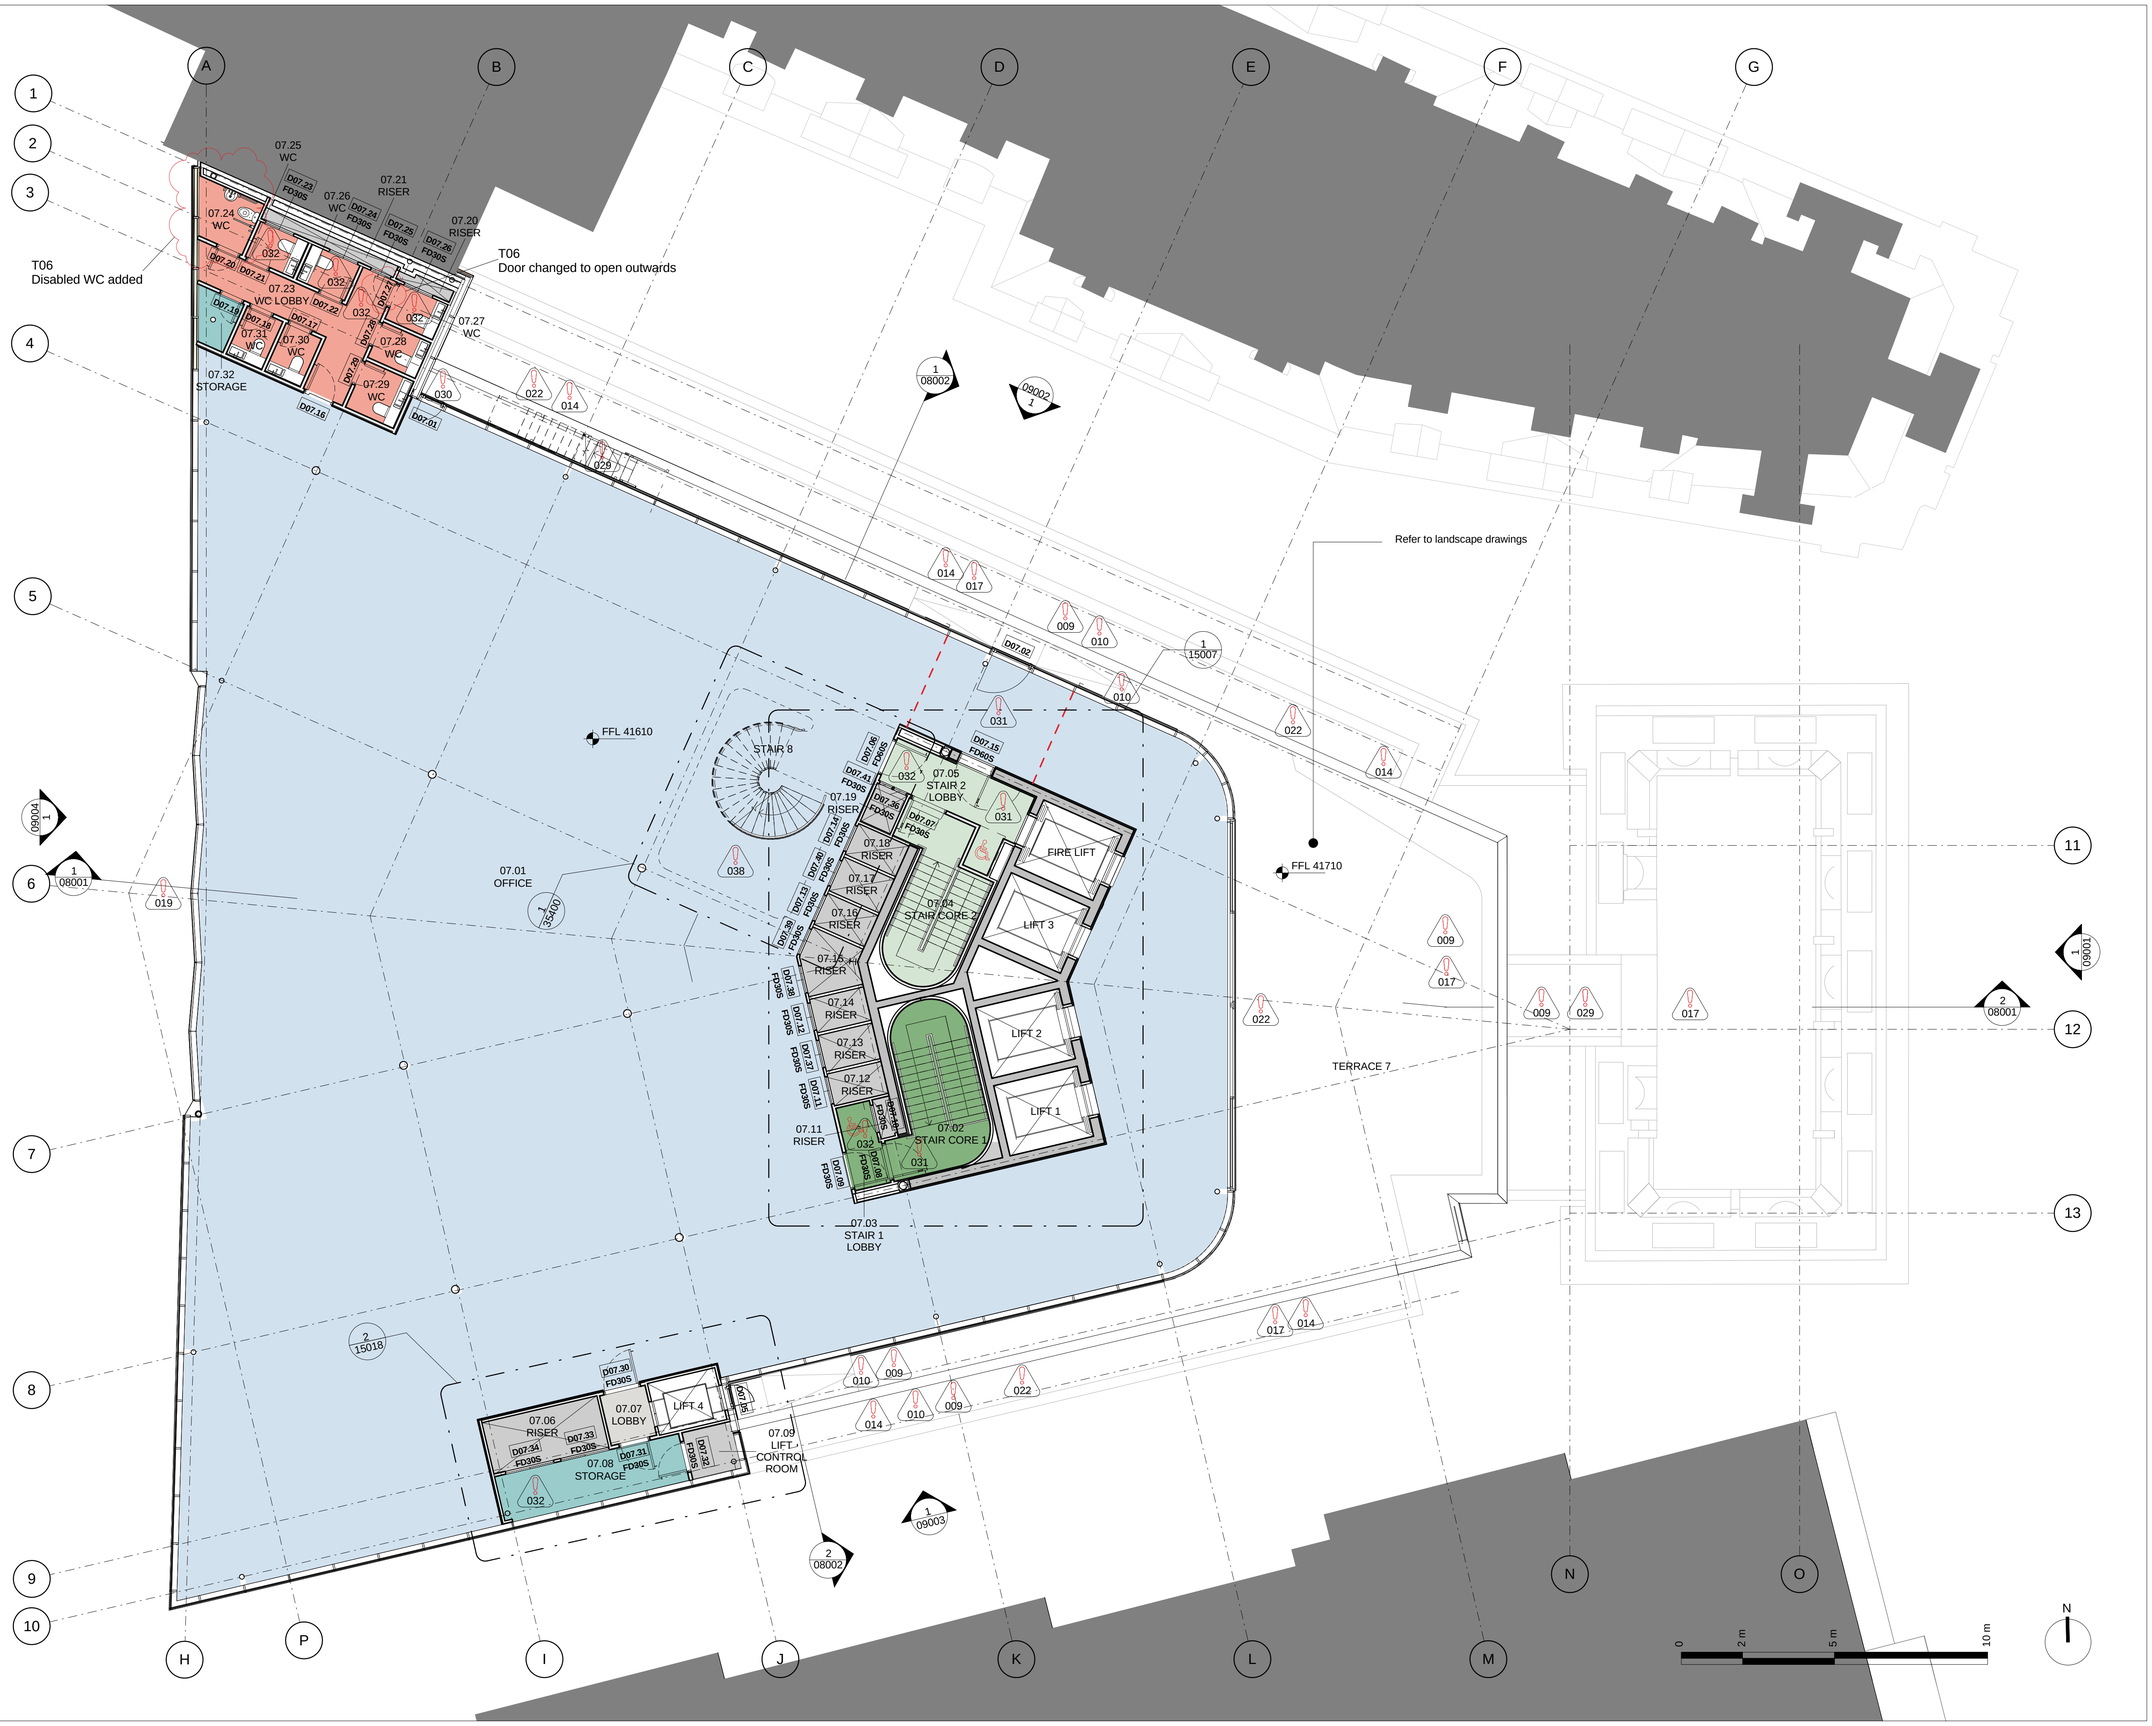

Do not scale. All dimensions to be confirmed on site. Information contained in this drawing is the sole copyright of Orms designers + architects ltd and is not to be reproduced without permission.

CDM:

Risks

Refer to OBY-ORM-00-XX-SH-84000 for risk register.

Notes:

- Existing Structures
- Proposed Structures
- Core
- Office
- Reception
- Fire Control Room
- WC
- Services
- Shower Facilities
- Cycle Parking Space
- Plant Room
- Storage
- Building Manager Office
- Circulation
- Site ownership boundary

Rev.	Date	Description
T01	12.11.18	Tender Issue
T02	21.01.19	Tender Issue
T03	21.01.19	Tender Issue
T04	31.01.19	Tender Addendum Issue
T05	11.04.19	Tender Addendum Issue
T06	23.05.19	GA's Issue

Issued for:
D2 - TENDER

Orms
1 Oliver's Yard
55-71 City Road
London
EC1Y 1HQ
0207 833 8533
orms@orms.co.uk
orms.co.uk

Project:
16 Old Bailey

Drawing title:
Proposed
General Arrangement
Seventh Floor Plan

Scale@A1: 1 : 100
Project No.: 2056

Drawing Number: OBY - ORM - 00 - 07 - DR - A - **07007**
(Project - Originator - Zone - Location - Type - Role - Number)
Rev.: T06